Permit #F00155664

FilmL.A., Inc.
6255 W Sunset Blvd, 12th Floor
Hollywood, CA 90028
t: (213)977-8600 - f: (213)977-8601
www.filmla.com

Summary Information

Permit No: F00155664 **Type of Permit:** FILMING **Release Date:** 08/27/2019

Production Company	WOODRIDGE PRODUCTIONS INC
Insured Company Name	WOODRIDGE PRODUCTIONS INC
Contact Phone No. 1	310-244-1900
Contact Phone No. 2	818-989-1139
Fax	818-989-1164
Address	14533 GAULT ST VAN NUYS, California 91405
Production Title	PARTY OF 5
Type of Production	TV Drama

Producer	MARIA MELOGRANE
Director	JENIEE LA MARQUET
1st AD	PAUL DOMICK
Production Manager	PATRICIA CHAPMAN
FilmL.A. Coordinator	Tara Kramer
Location Manager	CARLYN COUCH
Primary Phone	Mobile - 917-474-1207
Secondary Phone	
Location Assistant	CLAY DODDER
Primary Phone	Mobile - 310-729-0665
Secondary Phone	

Fees

Posting 900	$207.00
Posting 1800	$414.00
Notification Charge	$346.00
FILMLA NON-REFUNDABLE FILM APPLICATION FEE	$699.00
LA CITY LANE AND STREET CLOSURE FEE	$312.00
LA CITY DWP - BASECAMP ANY FACILITY	$1,000.00
LA CITY DWP - CREW PARKING ANY FACILITY EXCLUDING JFB	$600.00
LA CITY FIRE SAFETY OFFICER	$2,808.00
LA CITY FIRE DEPARTMENT SPOT CHECK SURCHARGE	$85.00
LA CITY DWP MONITOR	$100.00

Total Permit Fee $6,571.00

Number of Locations 1

NOT A PERMIT

FilmL.A., Inc.
6255 W Sunset Blvd, 12th Floor
Hollywood, CA 90028
t: (213)977-8600 - f: (213)977-8601
www.filmla.com

Summary Information — Location

Permit Number F00155664
Production Company WOODRIDGE PRODUCTIONS INC
Insured Company WOODRIDGE PRODUCTIONS INC
Production Title PARTY OF 5

Location Manager CARLYN COUCH
Primary Phone Mobile - 917-474-1207
Secondary Phone

Location Address 18815 Wells Dr, Los Angeles, CA, 91356

Location Type Private Residence

Prep Dates 8/27/2019 - 8/27/2019 07:00 - 19:00 1 day

Film Dates 8/28/2019 - 8/29/2019 13:00 - 00:30 1 day
8/29/2019 - 8/30/2019 16:00 - 03:30 1 day

Strike Dates 8/30/2019 - 8/30/2019 07:00 - 19:00

Open or Closed to the Public Closed

Generic Conditions **THE CONSUMPTION OF ALCOHOLIC BEVERAGES AND THE USE OF DRUGS, INCLUDING MARIJUANA, ON LOCATION BY ANY CAST, CREW, OR INVITED GUESTS IS STRICTLY PROHIBITED.**
*Certain service and personnel fees required by jurisdictional agencies are not collected by FilmL.A. Any such fees must be paid directly to the appropriate agency, and a separate invoice will be provided to the permittee.
*LA CITY AND/OR LA COUNTY FIRE CHECKLIST ATTACHED TO FINAL PERMIT. THE PERMITTEE IS RESPONSIBLE FOR COMPLETING CHECKLIST PRIOR TO FILMING ACTIVITY AT THIS LOCATION. NON COMPLIANCE MAY RESULT IN ASSIGNMENT OF A FIRE OFFICER.
*LAFD UFSO: Company must contact FilmL.A. for extension of the Uniformed Fire Safety Officers' hours. During normal business hours, UFSO must also inform the LAFD Film desk of the extension.
Community Survey Obtained
Must Maintain 5' Clearance on Sidewalks/Walkways
Must maintain local/emergency access
No cast or crew parking on area streets
No interference with merchant activity.
Number of uniformed officers listed on the permit is a minimum requirement. Permittee remains responsible for deploying a sufficient number of uniformed officers to provide traffic and crowd control to ensure the safety of the film crew and the public.
Traffic control must be done in accordance w/MUTCD
Traffic Officers Required
Uniformed officers shall have a copy of the film permit in their possession and are required to confirm that all traffic control signage devices are in place.

Please see attached documents Wells Dr (closure) btwn Yolanda Ave & Geyser Ave - Party of five (Rev 1).pdf
Woodbridge AL.pdf

Equipment on Location

Type	Quantity
5 or 10 ton trucks	3
5 Ton Truck	3
Cast/Crew vehicles	200
Catering Truck	1
Condors	1
Cranes	1
Cube Trucks	5
Generator	1
Honey	1

Personnel on Location

Type	Quantity
Cast	5
Crew	90
Extras	20
LA City UFSO assigned	1
Off-Duty/Retired LAPD Officer(s)	2
Spot Check	1

NOT A PERMIT

FilmL.A., Inc.
6255 W Sunset Blvd, 12th Floor
Hollywood, CA 90028
t: (213)977-8600 - f: (213)977-8601
www.filmla.com

Summary Information — Location

Permit Number F00155664
Production Company WOODRIDGE PRODUCTIONS INC
Insured Company WOODRIDGE PRODUCTIONS INC
Production Title PARTY OF 5

Location Manager CARLYN COUCH
Primary Phone Mobile - 917-474-1207
Secondary Phone

Wagons	
Motor Homes	1
Picture vehicles	4
Scissor Lifts	1
Stakebed Trucks	3
Trailers	5
Vans	4

Filming Activities Camera in car; Camera on sticks; Car-to-Car; Drive by; Drive ups & away; Driving shots; Exterior Dialogue; Exterior establishing shots; Interior and exterior dialogue; Intermittent pedestrian control; Intermittent traffic control - 2 minutes standard; Near hits & misses; Interior, exterior dialogue, drive ups and aways, Picture rolls back and hits a parked car. , simulated crash scene. Simulating party scene in the backyard ; Placing 6 street lights on Wells Dr Condor on north west corner Wells & Yolanda ;

Jurisdiction **Political:** Los Angeles City - Council District 03 **Police:** Los Angeles Police **Fire:** Los Angeles City Department

Thomas Guide **Page:** 560 **Grid:** H3

Approvals

FILML.A. CLOSURES	Joshua Mingo
LOS ANGELES CITY DEPARTMENT OF PUBLIC WORKS	Cairo Hunter
LOS ANGELES CITY FIRE DEPARTMENT - FILM UNIT	Kanisha Leonard
LOS ANGELES CITY POLICE DEPARTMENT	Melissa Hernandez
LOS ANGELES CITY DEPARTMENT OF WATER & POWER	Tracey Yasunaga

Coordinator Note UFSO REQUIRED:
8/28, 1300- 8/29, 0030 HRS.
8/29, 1600- 8/30, 0330 HRS.

Coordinator Note - If Crew Park, production is to keep a 20ft clearance from the transmission towers. If Base Camp, production is to keep a 50ft clearance from the transmission towers.
- No aerial or boom equipment is permitted at the location.
- Nothing longer than 50 feet nor taller than 13 feet is permitted at the location.
- If downguys are present, production must mark each one (e.g. cone off, rope, etc) so that no harm may come to them.
- Production is to leave the property in a condition that is the same or better than when they arrived.
- Production should curtail noise levels if/when possible, in consideration of the neighbors.

Parking

Base Camp
Location Type : Other Location
5001 White Oak Ave, Encino, CA, 91316

Crew Parking
Location Type : Other Location
5001 White Oak Ave, Encino, CA, 91316

Parking Notes
FIRE SPOT CHECK GRANTED FOR PARKING PER INSPECTOR OWENS.
ALSO PARKING BASE CAMP - DWP LOT - C/S CREBS ST. AND CANASTA ST.

Posting "No Parking" signs S/S WELLS DR., CREBS AVE. - YOLANDA AVE.

Approximate Footage 601 - 900 **Log Number** 252451

NOT A PERMIT

FilmL.A., Inc.
6255 W Sunset Blvd, 12th Floor
Hollywood, CA 90028
t: (213)977-8600 - f: (213)977-8601
www.filmla.com

Summary Information

Location

Location 1 of 1

Permit Number F00155664
Production Company WOODRIDGE PRODUCTIONS INC
Insured Company WOODRIDGE PRODUCTIONS INC
Production Title PARTY OF 5

Location Manager CARLYN COUCH
Primary Phone Mobile - 917-474-1207
Secondary Phone

Date(s) 8/27/2019 to 8/30/2019 **Time(s)** 00:00 to 00:00

Posting "No Parking" signs N/S WELLS DR. , CREBS AVE. - YOLANDA AVE.
E/S CREBS AVE, WELLS DR. - CANASTA ST.
E/S GEYSER AVE, WELLS DR. - 150FT SOUTH
W/S YOLANDA AVE, WELLS DR. - CANASTA ST.

Approximate Footage 1501 - 1800 **Log Number** 252616

Date(s) 8/28/2019 to 8/29/2019 **Time(s)** 00:00 to 00:00

Lane / Full Closure FULL CLOSURE WELLS DR, YOLANDA AVE. - GEYSER AVE.
Approximate Footage 0 - 300

Date(s) 8/28/2019 to 8/28/2019 **Time(s)** 19:00 to 23:59

Lane / Full Closure FULL CLOSURE - WELLS DR. - YOLANDA ST. - GEYSER ST.
Approximate Footage 0 - 300

Date(s) 8/29/2019 to 8/29/2019 **Time(s)** 19:00 to 23:59

NOT A PERMIT

Permit #EQ0155664

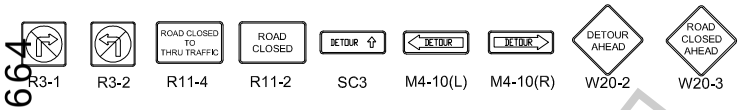

TRAFFIC SIGNAL

TRAFFIC CONE

TYPE I W/ SIGN

HIGH LEVEL WARNING DEVICE

ALL TRAFFIC CONTROL WILL BE INSTALLED TO MEET OR EXCEED THE LATEST CA-MUTCD MINIMUM REQUIREMENTS

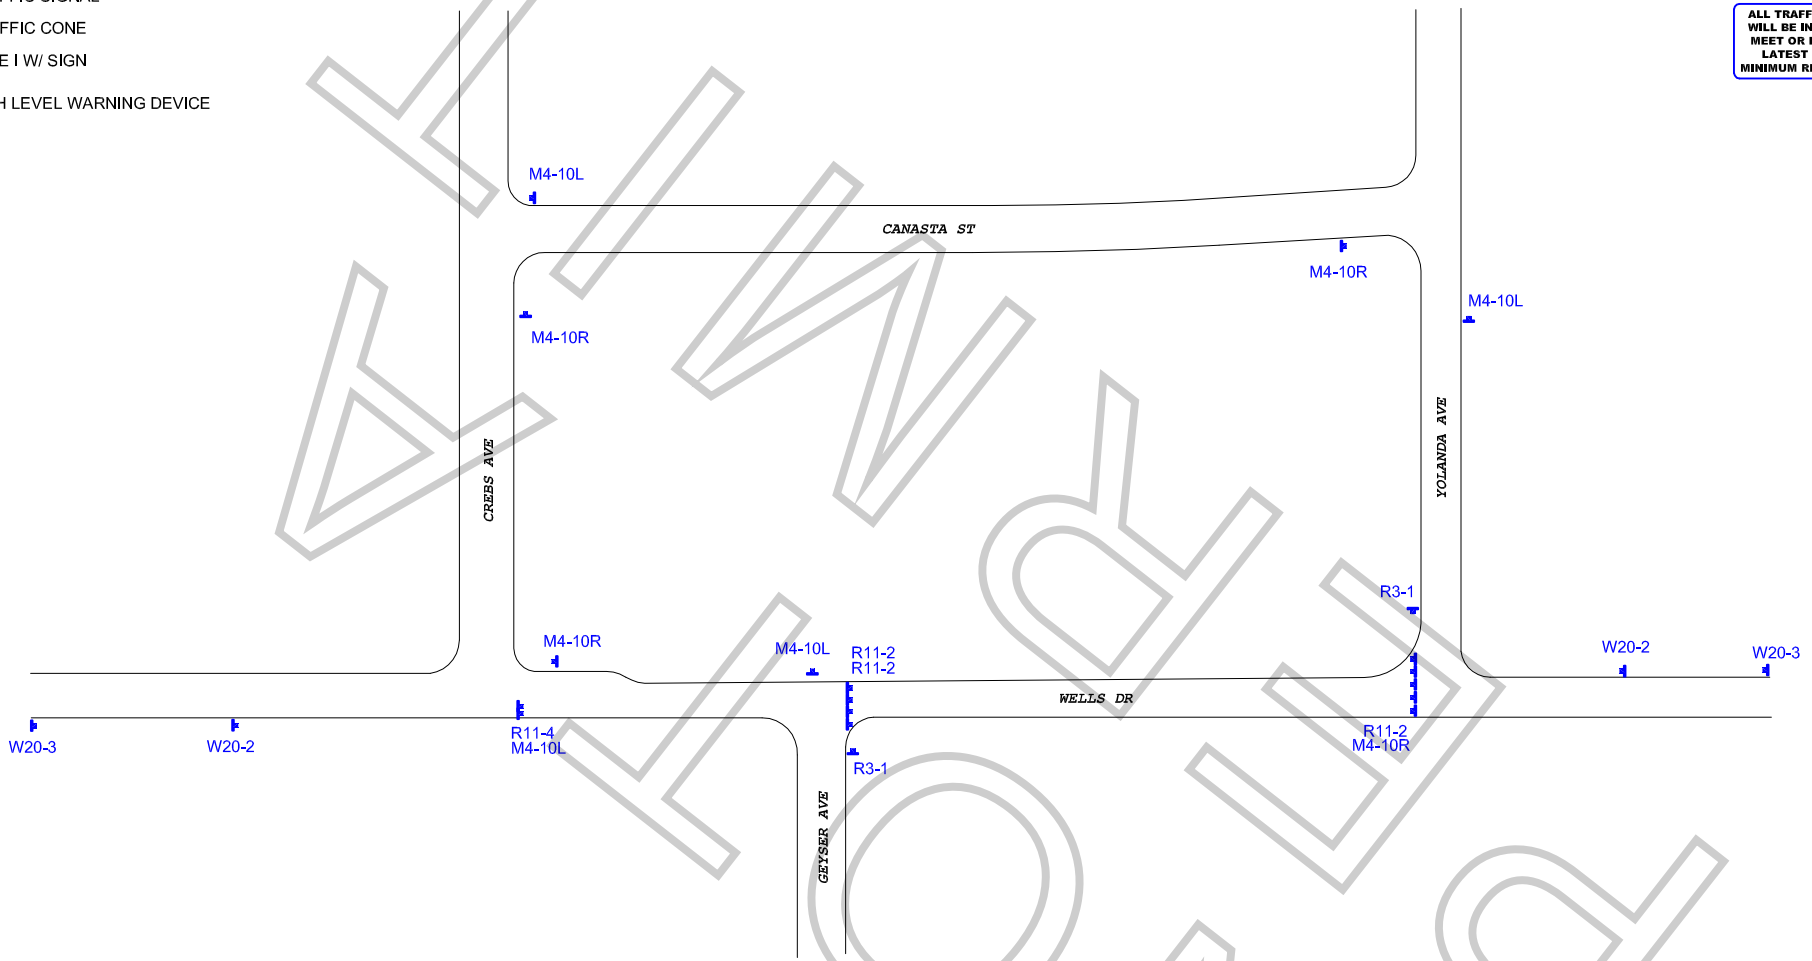

FINAL COPY

WORK ZONE TRAFFIC CONTROL PLAN
GENERAL NOTES

1. DATE/TIME: 8-28-19 & 8-29-19 FROM 19:00 HOURS TO 23:59 HOURS.

2. ALL SIGNING, STRIPING, AND TRAFFIC CONTROL DEVICES SHALL CONFORM TO THE (CURRENT) STATE OF CALIFORNIA DEPARTMENT OF TRANSPORTATION (CALTRANS) STANDARD PLANS AND STANDARD SPECIFICATIONS, CALIFORNIA MUTCD, AND ANY ADDENDUMS THERETO, AND AS SHOWN ON THESE PLANS, SYMBOLS AND ABBREVIATIONS USED ARE SHOWN ON CALTRANS STANDARD PLANS.
3. THERE WILL BE NO INTERFERENCE WITH TRAFFIC SIGNALS OR CROSSWALKS.
4. CONES WILL BE 28" MINIMUM HEIGHT AND HAVE REFLECTORIZED SLEEVES FOR NIGHT WORK.
5. POLICE WILL DIRECT TRAFFIC IF NECESSARY.

TCP FOR:	WOODRIDGE: "PARTY OF FIVE"
LOCATION:	FULL CLOSURE - WELLS DR YOLANDA AVE TO GEYSER AVE TARZANA, CALIFORNIA
CONTACT:	DENISE WHEELER OFFICE# 818-347-9929 CC PH# 917-474-1207
	JCL TRAFFIC SERVICES (213) 622-9775 C31-CA Lic # 805357
DATE / REVISIONS	DRAFTER: MARIO MENJIVAR SCALE: N.T.S. FILM LA: TK

Appointment of Film Permits Unlimited, Inc.
As Authorized Agent and representative

I certify that I am a representative of Woodridge Productions ("Principal") and am authorized to enter into binding contractual agreements on it's behalf. I further certify that I am authorizes by Principal to appoint other representatives and agents for Principal and to give such representatives and agents authority to enter into and bind Principal to agreements relating to the issuance of and compliance with location film (e.g. theatrical, television, commercial and other motion picture filming) and still photographic permits, including the permits themselves and any riders to such permits. Acting on behalf of Principal in my capacity as its authorized representative, I appoint Film Permits Unlimited, Inc. and it's employees and agents ("FPU") as Principal's authorized representatives and agents to apply for location film (e.g. theatrical, television, commercial and other motion picture filming) and still photographic permits on behalf of Principal through Film LA, Inc., any city and county, or through any other jurisdiction: to negotiate, discuss, accept, modify, agree to and bind Principal to the terms and conditions of such permits (including all restrictions and /or community guidelines applicable to any such permit): and to execute such permits on behalf of Principal. Principal understands, acknowledges and agrees that it (and/or its manner) remains responsible and liable for all obligations imposed by or incidental to any permit or rider issued to Principal signed by an employee or agent of (including any coordinator, runner or messenger used by) FPU. Principal further agrees to comply with the terms and conditions of any such permits and hereby appoints FPU as an authorized representative to facilitate compliance with such terms and conditions following issuance of any such permits and to enter into agreements for Principal with respect thereto. Any person, agency, entity, or organization (including Film LA, Inc. and any city county or other jurisdiction) may rely upon this appointment and need not obtain further authorization for any act described herein. An original or faxed copy of this appointment shall be sufficient, and may be treated as an original for all purposes. The appointment may be revoked by Principal at any time in writing, but in any case, shall expire one (1) year from the date of execution set forth below.

I declare under penalty of perjury under the laws of the State of California that I am authorized to appoint FPU as agent for Principal, and based upon that authority I hereby appoint FPU as Principal's agent as set forth herein.

Dated: 8/12/19

Woodridge Productions Inc.
Name of Principal

By: _____
Representative's Signature

Christina Beaumont
Print Representative's Name

Key Asst. Loc. Mgr.
Representative's title

27420 Avenue Scott
Valencia CA 91355
Principal's Address

(626) 643-2369
Principal's Telephone

Film Permits Unlimited, Inc.
Phone (818) 347-9929
Fax (818) 347-9784

Please sign and fax back
Principal = Name of Company

NO PERMIT